Code: 22023116000781
Model: W5H9V60AKAAA
Brand: GRANDAIRE
Order: 62231-0W326104
Product Revision:

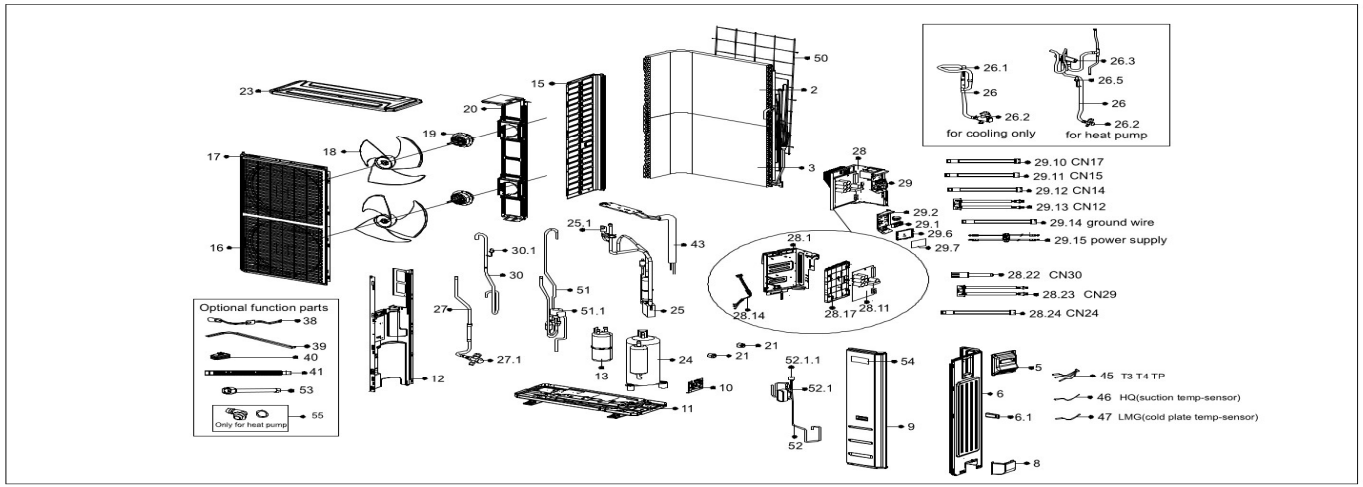

EX_ID	Part Code	Part Name(En)	Part Name(Local)	Part Description(En)	Drawing NO	QTY	Substitute	MIN_ORDER_QTY	Long Term Material(Y or N)	After Sales Control	Key Component	Waring Parts
2	15822000015872	Condenser assembly	Condenser assembly	Condenser assembly US1-KFR160W/BP3N1-E30 ZLG 1	US1-KFR160W/BP3N1-E30 ZLG 1	1.00		1				
3	15822000015870	Condenser assembly	Condenser assembly	Condenser assembly US1-KFR160W/BP3N1-E30 ZLG 2	US1-KFR160W/BP3N1-E30 ZLG 2	1.00		1				
5	12222000018396	Big handle assembly	Big handle assembly	Big handle assembly US1-KFR105W/BP3T4N1-X630 4	US1-KFR105W/BP3T4N1-X630 4	1.00						
6	12222000019916	Rear right clapboard assembly	Rear right clapboard assembly	Rear right clapboard assembly WE01.7-1E	WE01.7-1E	1.00		1				
6.1	12100702000038	Handle	Handle	Handle KFR-72W-D01.6-2 RoHS	KFR-72W-D01.6-2	1.00		1				
8	12122000014023	Water collector	Water collector	Water collector T-KF120W/S-520L-1 PAHs RoHS	T-KF120W/S-520L-1	1.00		1		Y		
9	12222000020285	Front right clapboard assembly	Front right clapboard assembly	Front right clapboard assembly WE30.5B-US	WE30.5B-US	1.00		1				
10	12222200002361	Valve plate	Valve plate	Valve plate WE01-1 RoHS	WE01-1	1.00		1				
11	12222000013910	Chassis assembly	Chassis assembly	Chassis assembly CAE160N1C1-9.1	CAE160N1C1-9.1	1.00		1				
12	12222000019388	Partition board assembly	Partition board assembly	Partition board assembly WE01.16C RoHS	WE01.16C	1.00		1				
13	15500508001475	Liquid-storage tank	Liquid-storage tank	Liquid-storage tank ZYT-15A RoHS	ZYT-15A	1.00		1				
15	12222200002363	Left side plate assembly of cabinet	Left side plate assembly of cabinet	Left side plate assembly of cabinet WE01.9 RoHS	WE01.9	1.00		1		Y		
16	12222000014845	Air outlet grille	Air outlet grille	Air outlet grille WE30.TS-1B REACH RoHS	WE30.TS-1B	2.00		1		Y		

17	12222000007564	Front panel	Front panel	Front panel WE30.4-1A RoHS PAHs	WE30.4-1A	1.00		1		Y		
18	12100105001361	Axial flow fan	Axial flow fan	Axial flow fan ZL-530*114-3KFN RoHS	ZL-530*114-3KFN	2.00		1		Y		
19	11002015009825	Brushless DC Motor	Brushless DC Motor	Brushless DC Motor ZKFN-85-8-22-5 RoHS	ZKFN-85-8-22-5	2.00	11002015A01137	4		Y		
20	12222000016092	Supporter subassembly of fan motor	Supporter subassembly of fan motor	Supporter subassembly of fan motor WE01.2B RoHS	WE01.2B	1.00		1				
21	15500406000010	Flare Nut	Flare Nut	Flare Nut TLM-B02 RoHS	TLM-B02	1.00	15500406000015	1		N		
21	15500406000008	Flare Nut	Flare Nut	Flare Nut TLM-E05 RoHS	TLM-E05	1.00		1		N		
23	12222200008695	Top cover assembly	Top cover assembly	Top cover assembly WE01.3A RoHS	WE01.3A	1.00		1				
24	11103020014679	DC Inverter Rotary Compressor	DC Inverter Rotary Compressor	DC Inverter Rotary Compressor	ETPQ480D66UMU1	1.00				Y	Y	
25	15122000034793	Discharge pipe assembly	Discharge pipe assembly	Discharge pipe assembly US1-KFR160W/BP3N1-E30.ZL.5C		1.00						
25.1	17400516000851	Pressure Controller	Pressure Controller	Pressure Controller YK-4.4/3.2-500-1 RoHS	YK-4.4/3.2-500-1	1.00		1		Y		
26	15422000026676	4-way valve assembly	4-way valve assembly	4-way valve assembly US1-KFR160W/BP3N1-E30.ZLG.5	US1-KFR160W/BP3N1-E30.ZLG.5	1.00		1				
26.2	15500204000662	Gas Valve	Gas Valve	Gas Valve DYF-E14AN10 REACH RoHS	DYF-E14AN10	1.00		1				
26.3	15500216002623	4-way valve	4-way valve	4-way valve STF-03BN10(BXG) REACH RoHS	STF-03BN10(BXG)	1.00		1				
26.5	11201008001132	Pressure sensor	Pressure sensor	Pressure sensor CGQ-YL-4.48~42bar-L750-04 RoHS	CGQ-YL-4.48~42bar-L750-04	1.00		1		Y		
27	15422000027315	Liquid valve assembly	Liquid valve assembly	Liquid valve assembly US1-KFR160W_BP3N1-E30.ZL.6.C	US1-KFR160W_BP3N1-E30.ZL.6.C	1.00						
27.1	15500204000665	Gas Valve	Gas Valve	Gas Valve DYF-A28N10 REACH RoHS	DYF-A28N10	1.00		1				
28	17222000048342	Electronic Control Box Subassembly	Electronic Control Box Subassembly	Electronic Control Box Subassembly US1-KFR160W/BP3N10-E30-W(X6).JD.EW.WXWKR.DK1	US1-KFR160W/BP3N10-E30-W(X6).JD.EW.WXWKR.DK1	1.00		1				
28.1	12222000019387	Installation Plate of Electric Parts Subassembly	Installation Plate of Electric Parts Subassembly	Installation Plate of Electric Parts Subassembly WE30.2	WE30.2	1.00		1				
28.11	17122000069510	Outdoor Main Control Board Subassembly	Outdoor Main Control Board Subassembly	Outdoor Main Control Board Subassembly US1-KFR160W/BP3N10-E30-W(X6).JD.EW.WXWKR.WK2	US1-KFR160W/BP3N10-E30-W(X6).JD.EW.WXWKR.WK2	1.00		1		Y	Y	Y
28.14	17401203022090	Compressor wire subassembly	Compressor wire subassembly	Compressor wire subassembly PXQ-YSJ800-3-RNB5-5/RNB5-5-12#-CH-G.L	PXQ-YSJ800-3-RNB5-5/RNB5-5-12#-CH-G.L	1.00		1		Y		
28.17	12122000032939	Electronic installing box	Electronic installing box	Electronic installing box MJV-160W-X6-LLⅡA.5-2 RoHS	MJV-160W-X6-LLⅡA.5-2	1.00		1				
28.22	17401204000639	Communication Wires	Protective Switch Shorting Jumper Wiring Harnesses	Protective Switch Shorting Jumper Wiring Harnesses	PXR-2-L30-VH-2	1.00		1		Y	N	N
28.23	17401204020671	Weak electric cable	Weak electric cable	Weak electric cable PXRF-2-L200-XHD4/AMP2/AMP-2	PXRF-2-L200-XHD4/AMP2/AMP-2	1.00		1		Y	N	N
28.24	17401203027294	HV Junction Cable subassembly	HV Junction Cable subassembly	HV Junction Cable subassembly PXQ-2-L200-HR3960J-3Y/VHR3N	PXQ-2-L200-HR3960J-3Y/VHR3N	1.00		1		Y	N	N
29	17222000048346	Terminal Board Subassembly	Terminal Board Subassembly	Terminal Board Subassembly US1-KFR160W/BP3N10-E30-W(X6).JD.TY.BDZ.DZ1.3（C	US1-KFR160W/BP3N10-E30-W(X6).JD.TY.BDZ.DZ1.3（C	1.00		1				
29.1	17400401006516	Wire joint	Wire joint	Wire joint JXZ-PG3ZG1-B RoHS	JXZ-PG3ZG1-B	1.00		1		N		
29.2	12222000019625	Terminal instalation subassembly	Terminal instalation subassembly	Terminal instalation subassembly WE01.12D	WE01.12D	1.00		1				
29.6	12122000035062	Electronic installing box	Electronic installing box	Electronic installing box US1-KFR70W/BP3N10-X401.DKB-1	US1-KFR70W/BP3N10-X401.DKB-1	1.00		1				
29.7	17122000069514	Data Conversion Module Subassembly	Data Conversion Module Subassembly	Data Conversion Module Subassembly US1-KFR160W/BP3N10-E30-W(24V).ZY001.JD.TY.MS.LD	US1-KFR160W/BP3N10-E30-W(24V).ZY001.JD.TY.MS.LD	1.00		1				
29.10	17401105000025	Red line	Red line	Red line L330Φ2.1(aST730649-3bST731394-3M1/UL1015-18-RD	L330Φ2.1(aST730649-3bST731394-3M1/UL1015-18-RD	1.00		1				
29.11	17401109000050	Blue wire	Blue wire	Blue wire PXD-L300#14BL-ST135/ST190 RoHS	PXD-L300#14BL-ST135/ST190	1.00		1				
29.12	17401101000015	White wires	White wires	White wires L300(AST730135-2B)/UL1015-18-WH	L300(AST730135-2B)/UL1015-18-WH	1.00		1		N		
29.13	17401204014469	Weak electric cable group (robs)	Weak electric cable group (robs)	Weak electric cable group (robs) PXRF-4-L150-XHD4$SMR2$XACR4	PXRF-4-L150-XHD4$SMR2$XACR4	1.00		1		Y	N	N
29.14	17401108004905	Ground wire	Ground wire	Ground wire PXD-L100#8YG-M5/M5 RoHS	PXD-L100#8YG-M5/M5	1.00		1				
29.15	17401203028547	HV Junction Cable subassembly	HV Junction Cable subassembly	HV Junction Cable subassembly PXQ-2/8#-L450-RNBS8-5*2/RNBS8-5*2-CH(F.I)	PXQ-2/8#-L450-RNBS8-5*2/RNBS8-5*2-CH(F.I)	1.00		1		Y	N	N
30	15122000034342	Suction pipe assembly	Suction pipe assembly	Suction pipe assembly US1-KFR160W_BP3N1-E30.ZL.1B	US1-KFR160W_BP3N1-E30.ZL.1B	1.00						
30.1	17400516000009	Pressure Controller	Pressure Controller	Pressure Controller YK-0.03/0.10-L600 RoHS	YK-0.03/0.10-L600	1.00		1		Y		
38	17402001000979	Crankcase electric heating strip	Crankcase electric heating strip	Crankcase electric heating strip DJRD-440A-1800-27W	DJRD-440A-1800-27W	1.00		1				
39	17402002000466	Heater	Heater	Electric heating tube DJRG-150W-350-2 RoHS	DJRG-150W-350-2	1.00		1		Y		
43	15122000035682	Radiator subassembly	Radiator subassembly	Radiator subassembly US1-KFR160W/BP3N1-E30.ZLG.6	US1-KFR160W/BP3N1-E30.ZLG.6	1.00						
45	11201011001207	Temperature Sensor	Temperature Sensor	Temperature Sensor CGQ-ZH-GW/SW/PQ-L1500-XHD-P1470-3	CGQ-ZH-GW/SW/PQ-L1500-XHD-P1470-3	1.00				Y		
46	11201007000136	Pipe Temperature Sensor	Pipe Temperature Sensor	Pipe Temperature Sensor CGQ-WD/GW4100-L850-SMP3B-P800	CGQ-WD/GW4100-L850-SMP3B-P800	1.00	11201007000069	1	N	Y		
47	11201007003445	Pipe Temperature Sensor	Pipe Temperature Sensor	Pipe Temperature Sensor CGQ-WD/GW4100-L500-XACP2-P400	CGQ-WD/GW4100-L500-XACP2-P400	1.00		10		Y		
50	12222000007944	Rear net	Rear Net	Rear net WE01.TS-2 RoHS	WE01.TS-2	1.00		1		Y		
51	15422000026897	Electronic expansion valve subassembly	Electronic expansion valve subassembly	Electronic expansion valve subassembly US1-KFR160W/BP3N1-E30.ZL.2C	US1-KFR160W/BP3N1-E30.ZL.2C	1.00						
51.1	15500213002290	Electronic expansion valve	Electronic expansion valve	Electronic expansion valve DPF(T01)2.4C-05(L=1150)	DPF(T01)2.4C-05(L=1150)	1.00		1		Y		
52	15700101002256	Plate heat exchanger subassembly	Plate heat exchanger subassembly	Plate heat exchanger subassembly US1-KFR160W/BP3N1-E30.ZLG.4	US1-KFR160W/BP3N1-E30.ZLG.4	1.00		1				
52.1	15422000022915	Electronic expansion valve subassembly	Electronic expansion valve subassembly	Electronic expansion valve subassembly US1-KFR160W/BP3N1-E30.ZL.4.2A	US1-KFR160W/BP3N1-E30.ZL.4.2A	1.00						
52.1.1	15500213000865	Electric expansive valve	Electric expansive valve	Electric expansive valve DPF(TS1)1.3C-15(L=900)	DPF(TS1)1.3C-15(L=900)	1.00		1		Y		
53	15123000012887	Evaporator connecting pipe subassembly	Evaporator connecting pipe subassembly	Evaporator connecting pipe subassembly US1-KFR160V/BP3N1X-C-W.ZL.5	US1-KFR160V/BP3N1X-C-W.ZL.5	1.00						

53	15123000012948	Evaporator connecting pipe subassembly	Evaporator connecting pipe subassembly	Evaporator connecting pipe subassembly US1-	US1-KFR71V/BP3N1X-C-W ZL 5A	1.00						
54	16022100A58357	Outdoor Unit Trademark	Outdoor Unit Trademark	Outdoor Unit Trademark GRANDAIRE-US1-	GRANDAIRE-US1-KFR70W/BP3N10-X430-W-	1.00						
55	12011600A00350	Accessory Kit	Accessory Kit	Accessory Kit CSJG-JQ[J] PAHs REACH RoHS	CSJG-JQ[J]	1.00		1		Y		